
Walking and Cycling Improvements to the A10 / Lincoln Road Junction

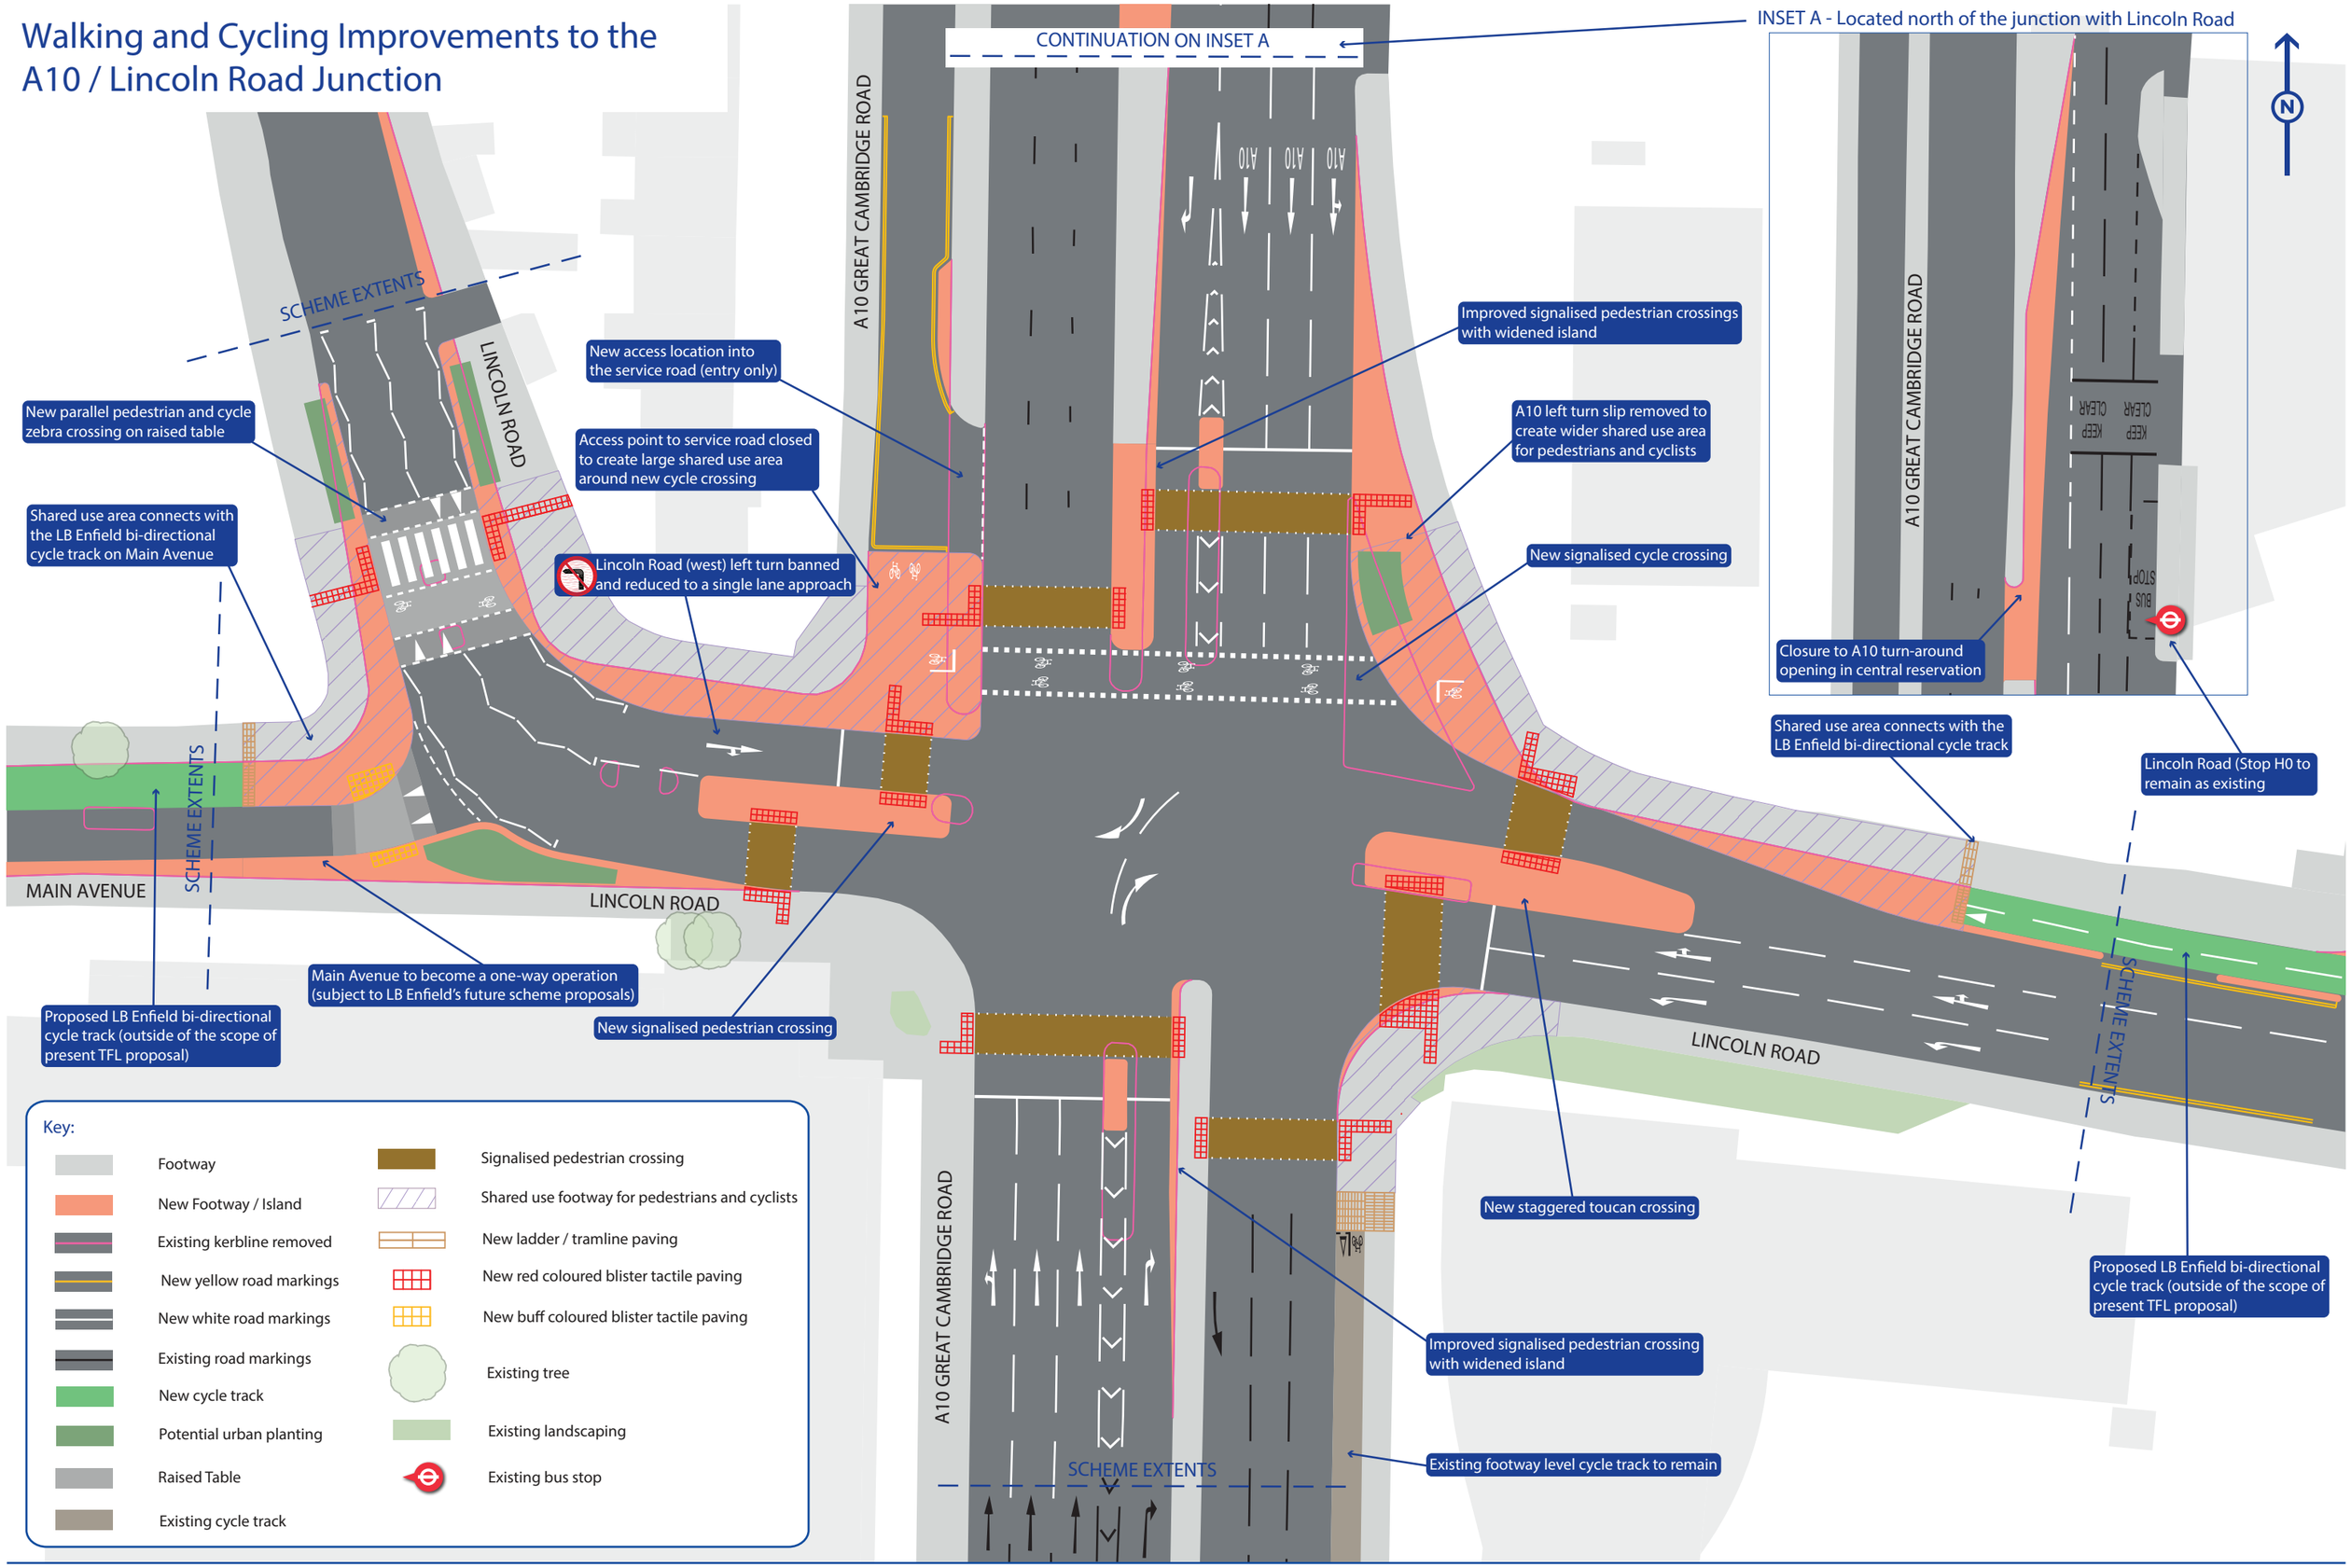

Key:

- Footway
- New Footway / Island
- Existing kerbline removed
- New yellow road markings
- New white road markings
- Existing road markings
- New cycle track
- Potential urban planting
- Raised Table
- Existing cycle track
- Signalised pedestrian crossing
- Shared use footway for pedestrians and cyclists
- New ladder / tramline paving
- New red coloured blister tactile paving
- New buff coloured blister tactile paving
- Existing tree
- Existing landscaping
- Existing bus stop

TRANSPORT FOR LONDON
EVERY JOURNEY MATTERS